NOTES:

1. REMOVE, PROTECT, RETAIN AND RE-INSTALL EXISTING.
2. PATCH AND RESTORE TO MATCH ADJACENT WHERE DISTURBED BY DEMOLITION AND/OR CONSTRUCTION. TYPICAL THROUGHOUT.
3. SEE A1.0 FOR EXISTING SITE INFORMATION. FOR SITE DEVELOPMENT THIS CONTRACT, SEE SHEETS A1.1 & A1.2. FOR DEMOLITION, SEE SHEET A2.0.
4. PROVIDE 5½" WIDE CONC. STEM WALL 8" HIGH UNDER STUD WALL. (PROVIDE SAME 7½" W. AS NOTED.)

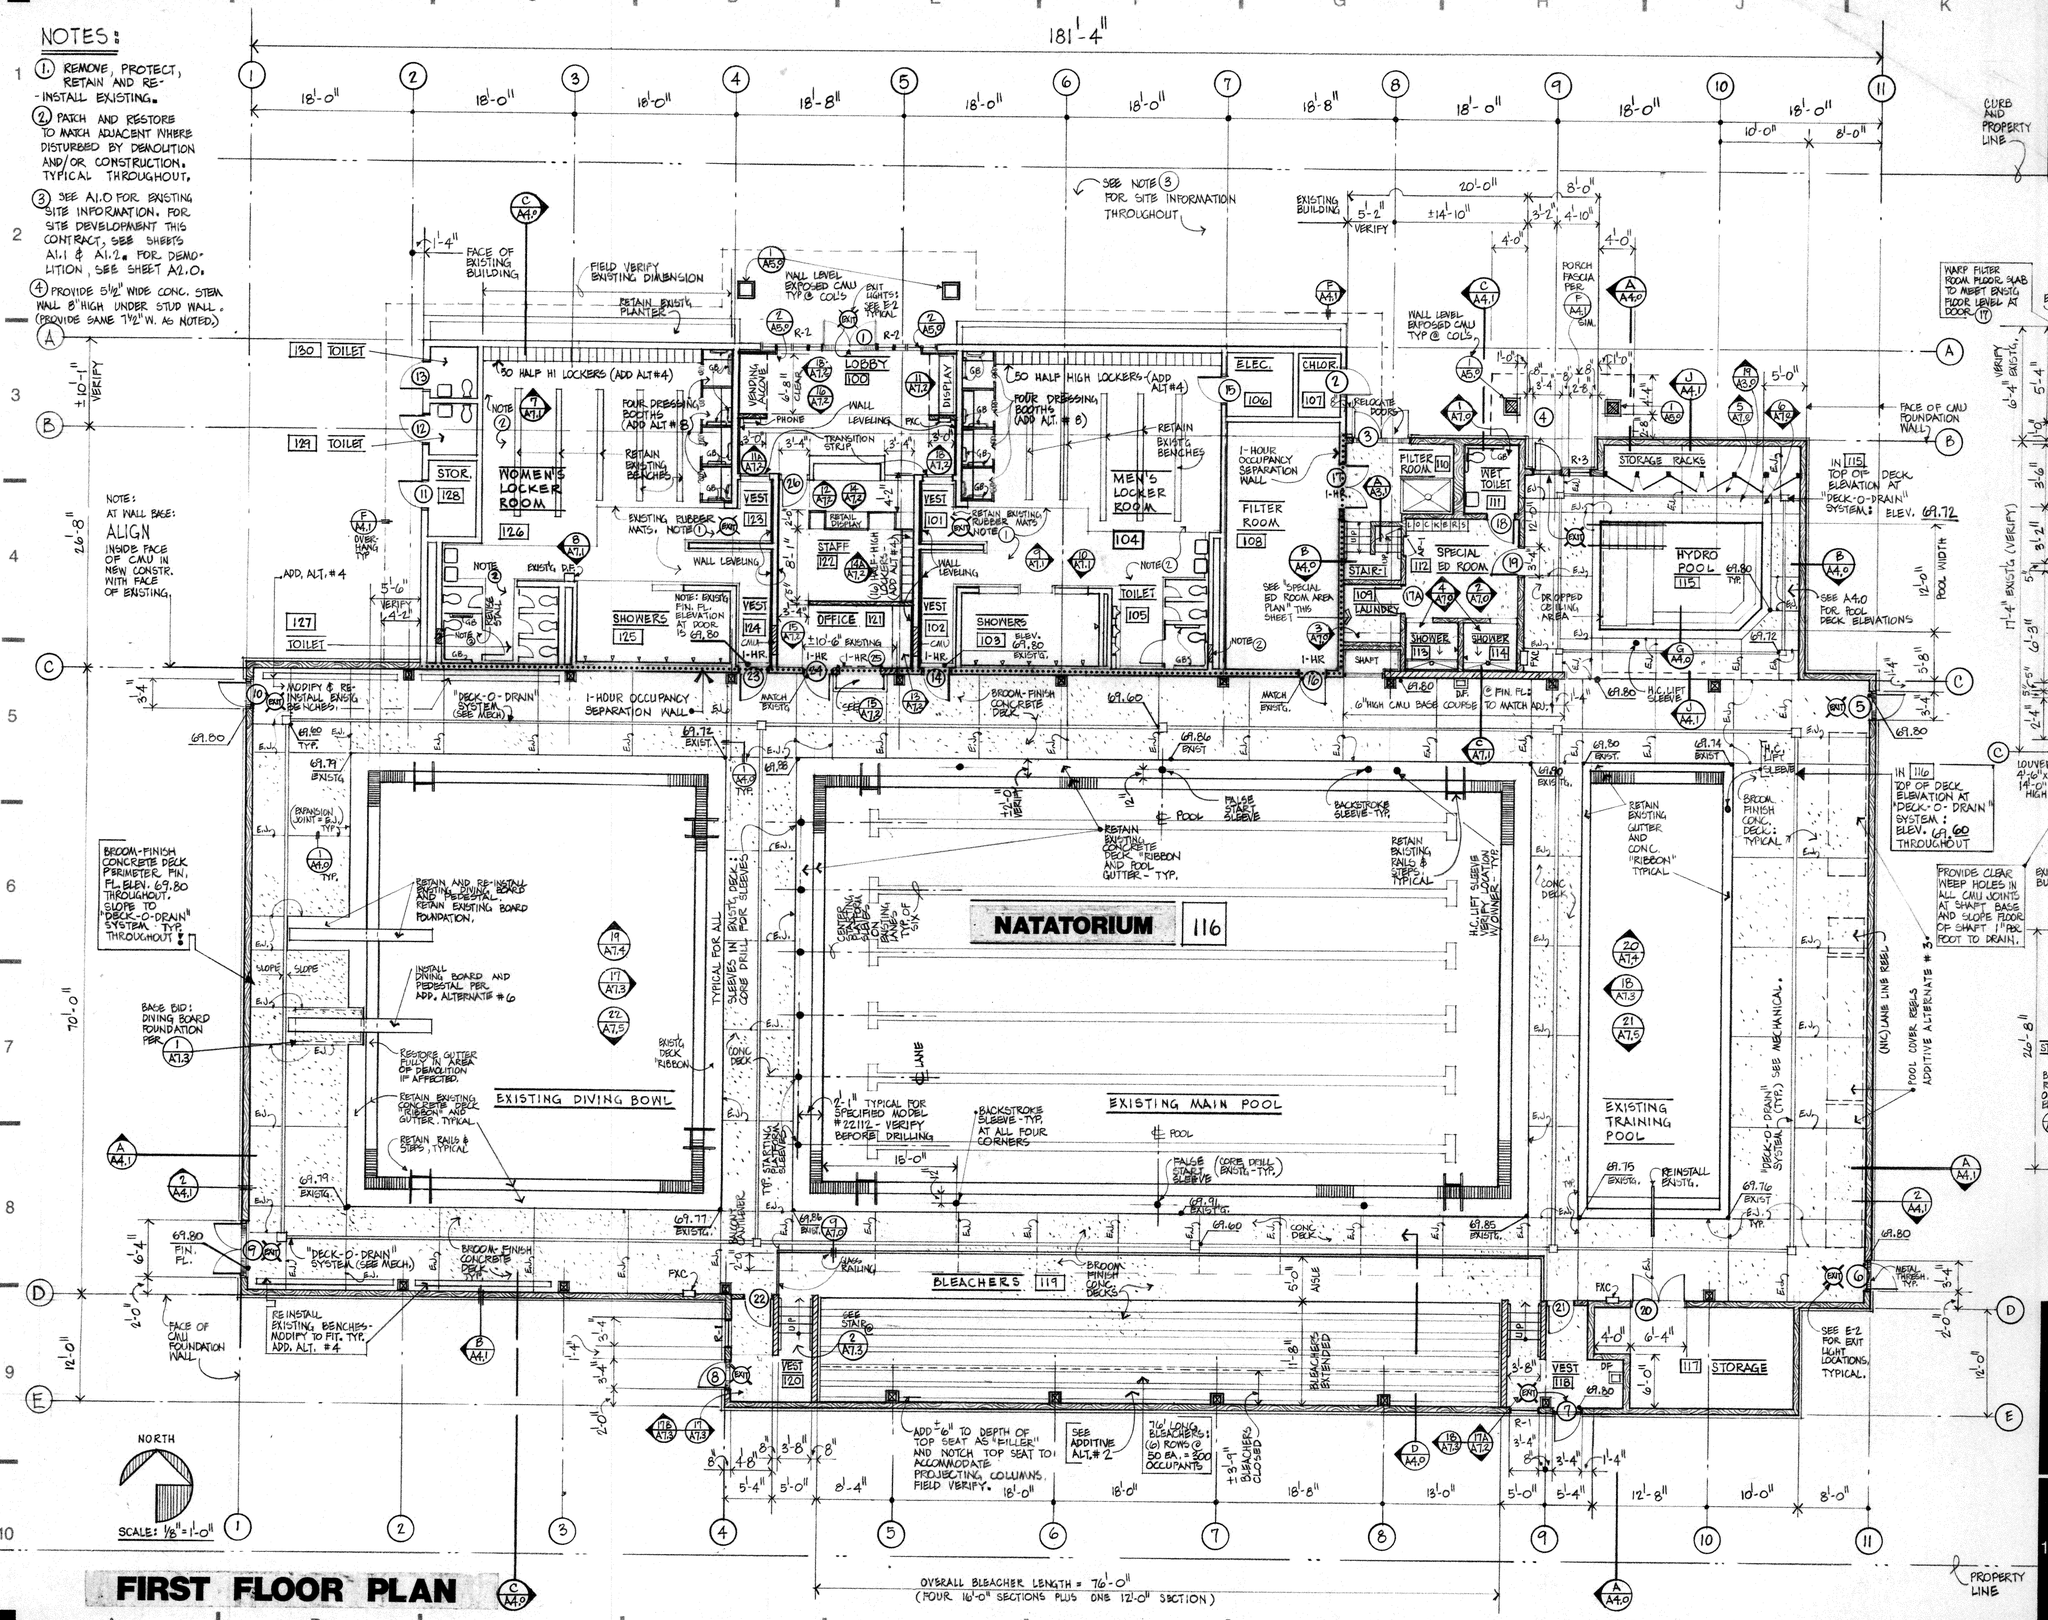

FIRST FLOOR PLAN

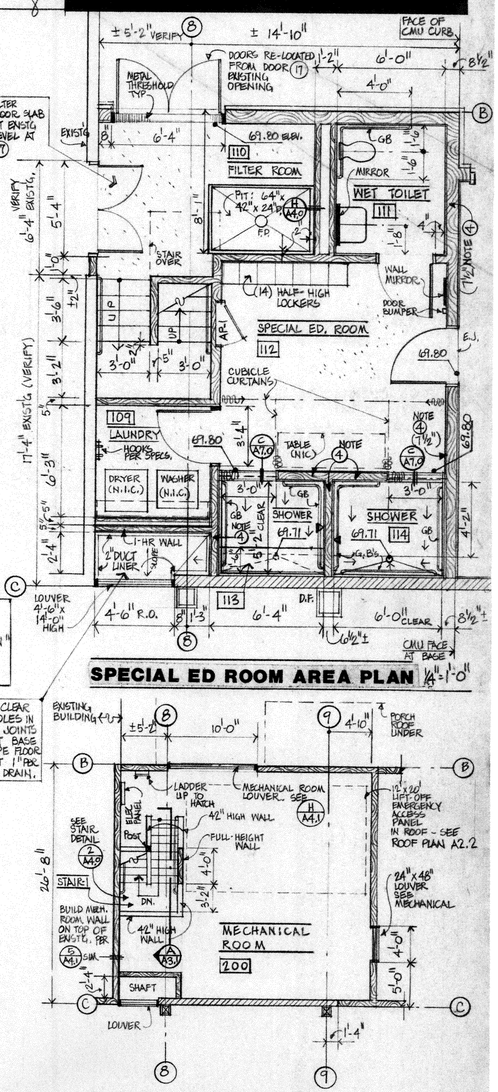

SPECIAL ED ROOM AREA PLAN 1/4"=1'-0"

2nd FLOOR PLAN 1/8"=1'-0"

REGISTERED ARCHITECTS STATE OF WASHINGTON

AMERICAN INSTITUTE OF ARCHITECTS

HAL MOE POOL ENCLOSURE

FLOOR PLANS

THE TSANG PARTNERSHIP, INC.

SEATTLE: 1221 SECOND AVENUE, SUITE 300, SEATTLE, WA 98101, (206) 343-3044, FAX (206) 684-9599

TACOMA: 749 MARKET STREET, SUITE 300, TACOMA, WA 98402, (206) 272-0383, FAX (206) 383-9059

DATE: 8-8-89

REVISED:

SHEET NO.: A2.1

© COPYRIGHTS RESERVED