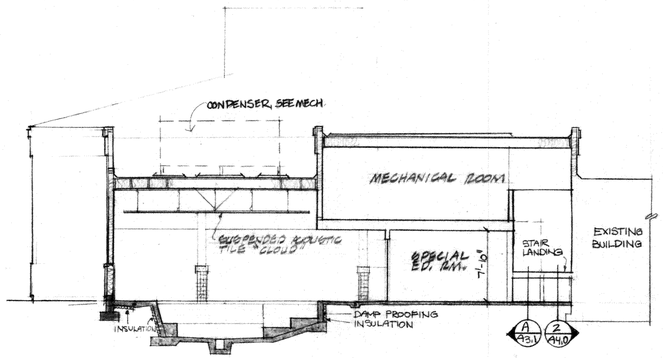

B BUILDING SECTION
1/8" = 1'-0"

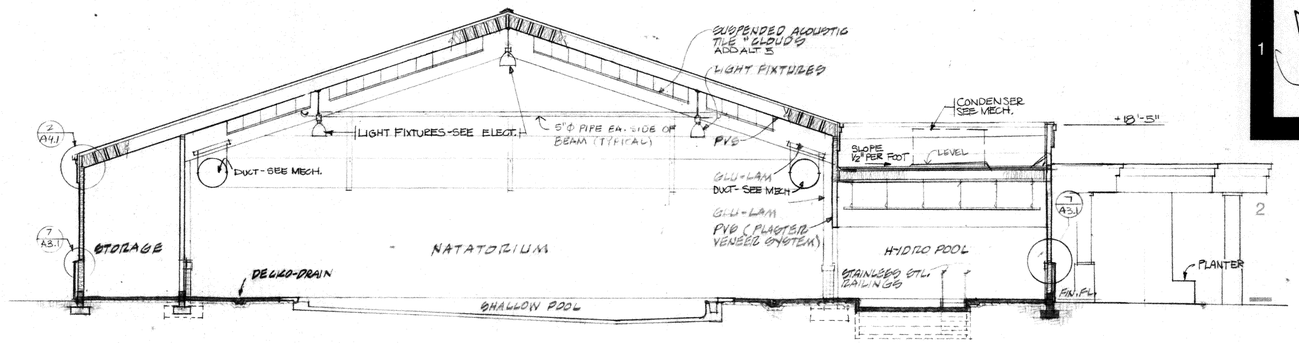

A BUILDING SECTION
1/8" = 1'-0"

A continuous vapor barrier envelope shall be provided in all areas of new construction excluding the Mechanical Room (200). The vapor barrier shall be 6 mil polyethylene lapped and sealed with a bead of caulk at all joints. Provide a pleat at all corners and wrap all protrusions.

4 VAPOR BARRIER NOTE

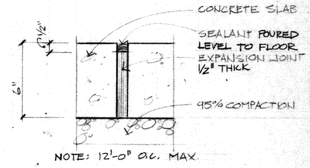

1 EXPANSION JOINT DETAIL (TYP)
3" = 1'-0"

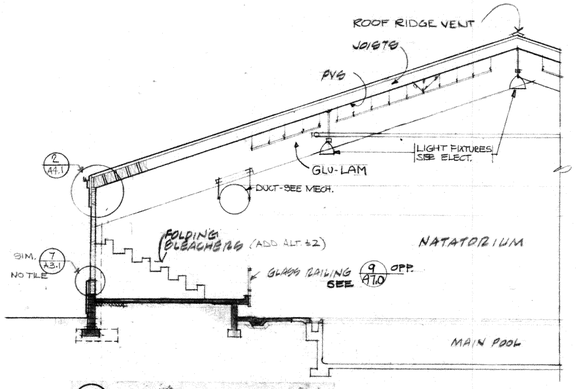

D BUILDING SECTION
1/8" = 1'-0"

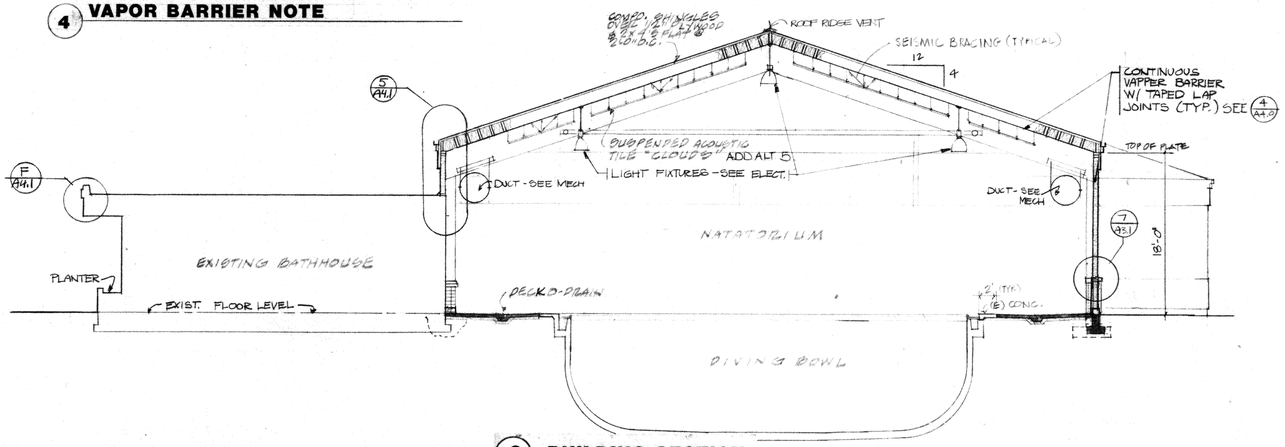

C BUILDING SECTION
1/8" = 1'-0"

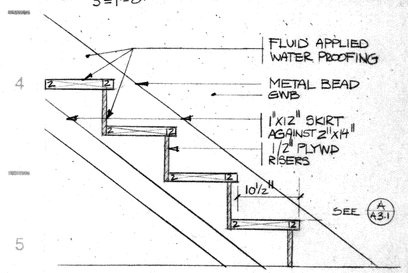

2 MECH. ROOM STAIR DETAIL
1" = 1'-0"

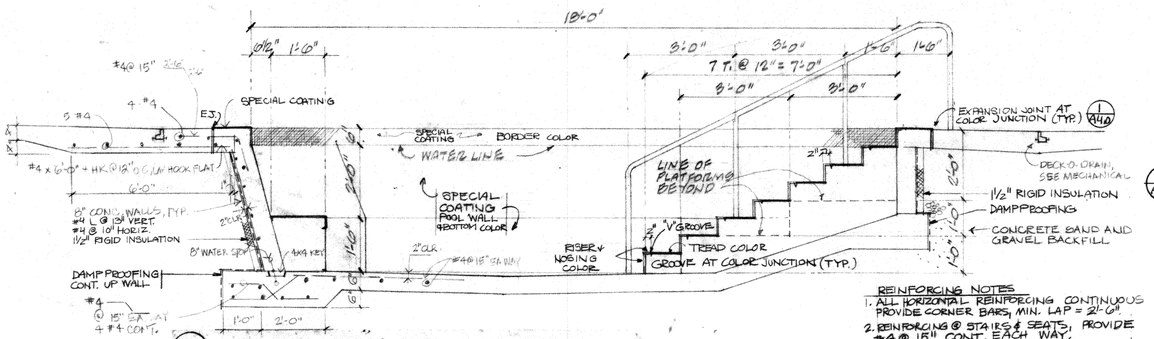

REINFORCING NOTES
1. ALL HORIZONTAL REINFORCING CONTINUOUS PROVIDE CORNER BARS, MIN. LAP = 2'-6"
2. REINFORCING @ STAIRS & SEATS, PROVIDE #4 @ 18" CONT. EACH WAY.

F HYDROTHERAPY POOL STAIR SECTION
1/2" = 1'-0"

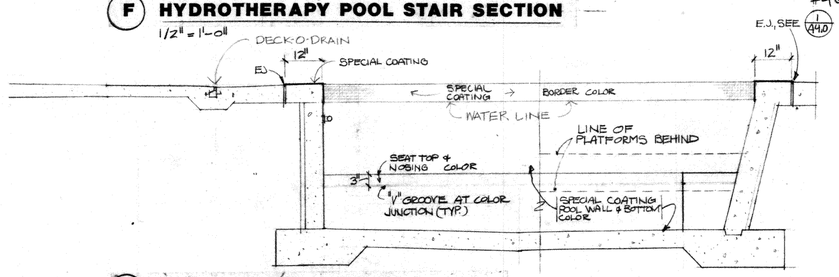

G HYDROTHERAPY POOL SECTION
1/2" = 1'-0"

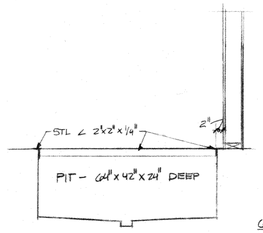

H FILTER RM PIT DETAIL
1/2" = 1'-0"

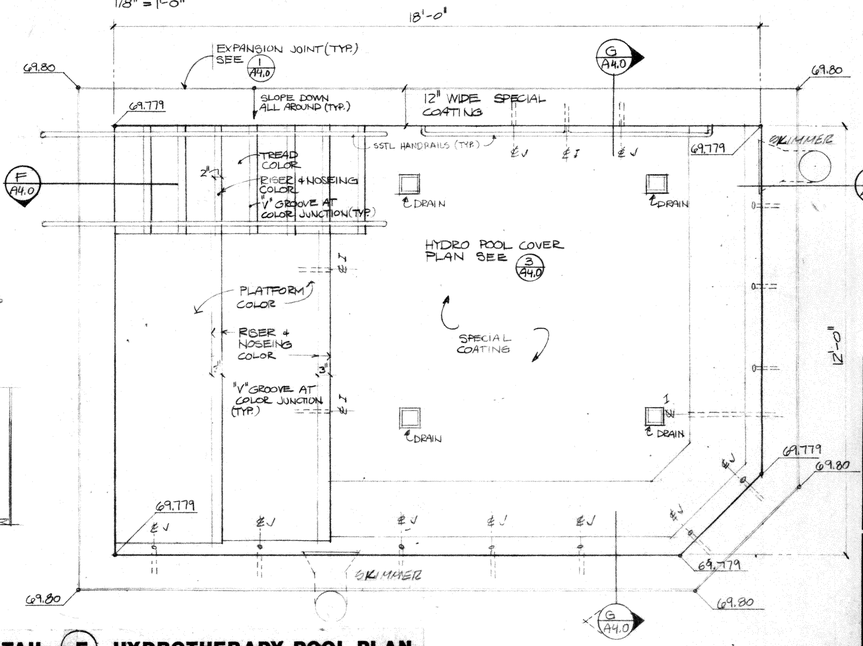

E HYDROTHERAPY POOL PLAN
1/2" = 1'-0"

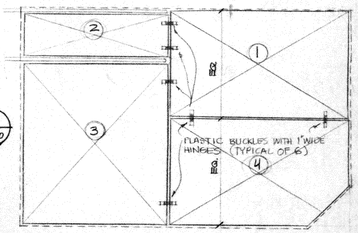

3 HYDRO POOL COVER
1/4" = 1'-0"

REGISTERED ARCHITECTS
STATE OF WASHINGTON

AMERICAN INSTITUTE OF ARCHITECTS

HAL MOE POOL ENCLOSURE	BUILDING SECTIONS & DETAILS

THE TSANG PARTNERSHIP, INC.
☐ SEATTLE ☐ TACOMA
1221 SECOND AVENUE SUITE 300 SEATTLE, WA 98101 (206) 343-3044 FAX (206) 684-0580
748 MARKET STREET SUITE 300 TACOMA, WA 98402 (206) 272-9383 FAX (206) 383-3009

DATE: 8-8-89
REVISED:
SHEET NO.: A4.0

© COPYRIGHTS RESERVED