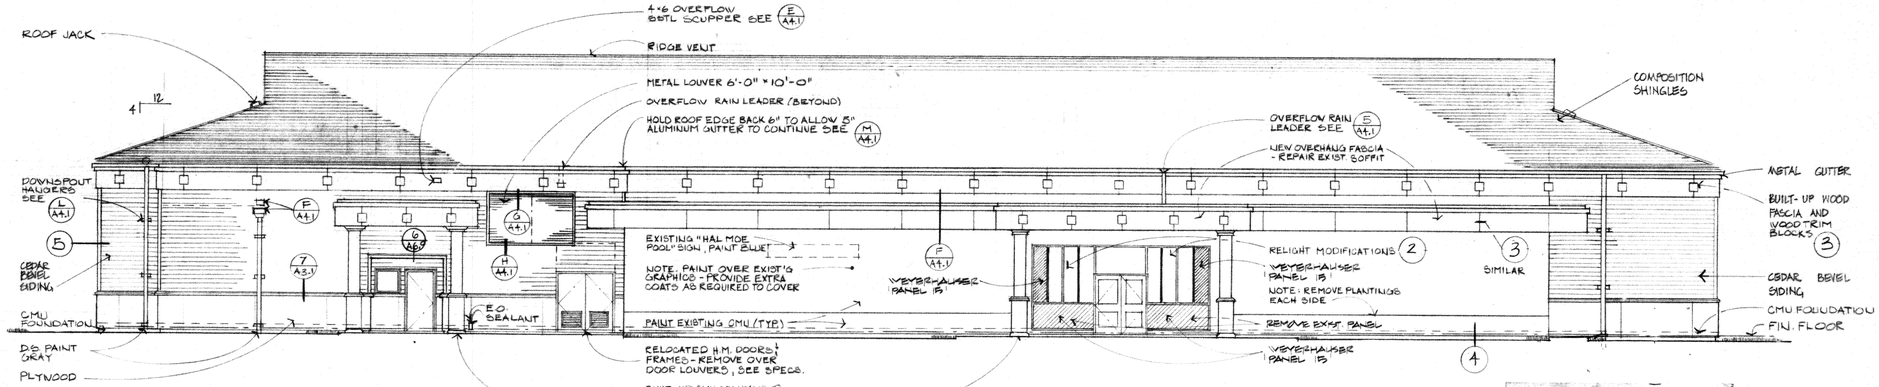

NORTH ELEVATION
1/8" = 1'-0"

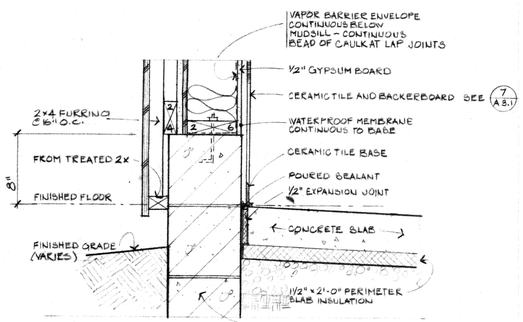

(4) EXTERIOR WALL @ GRADE
1 1/2" = 1'-0"

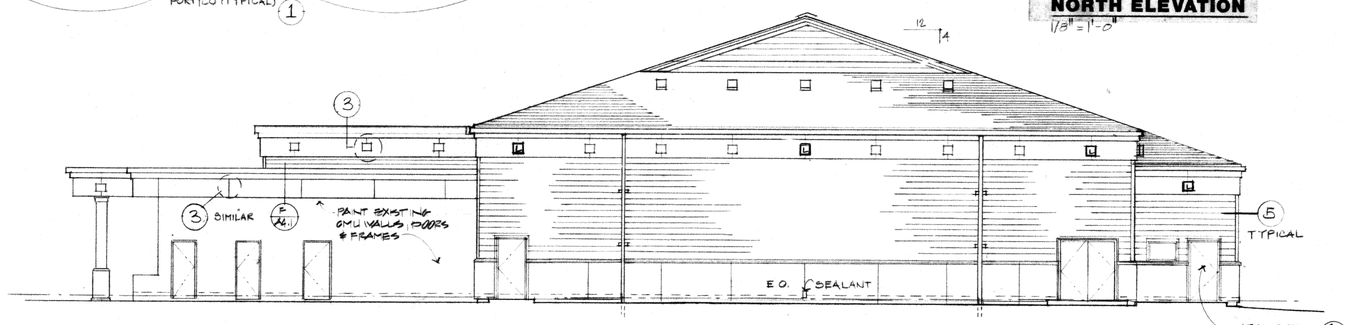

NOTE: FOR BALANCE OF NOTES SEE NORTH ELEVATION

WEST ELEVATION
1/8" = 1'-0"

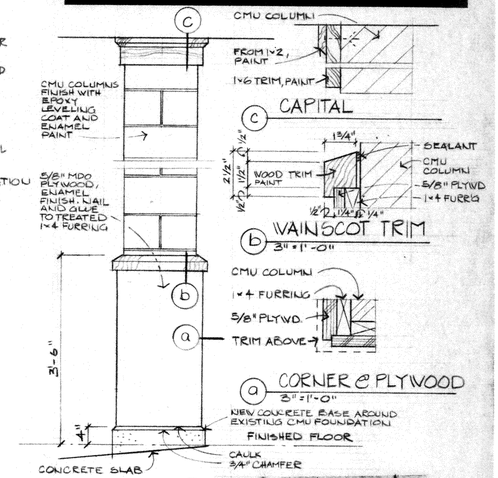

(1) COLUMN TREATMENT
3/4" = 1'-0"

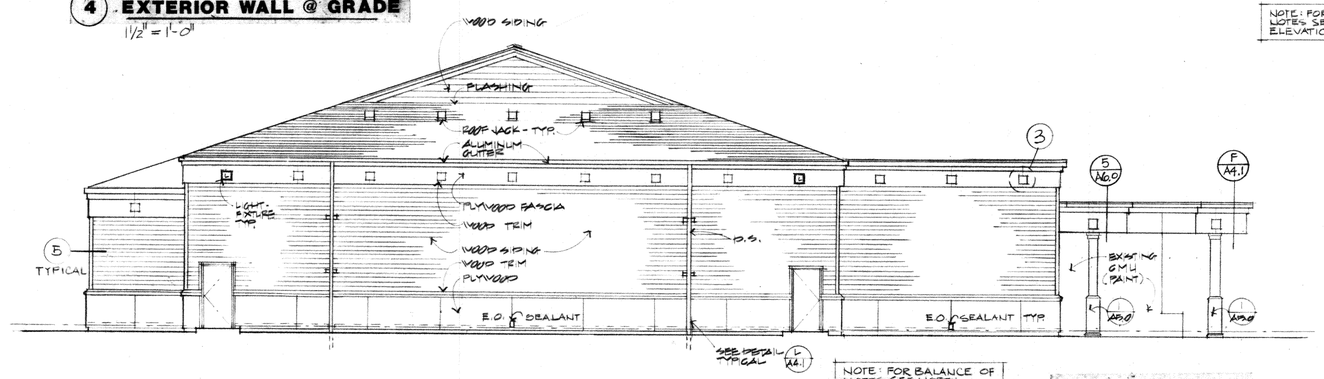

NOTE: FOR BALANCE OF NOTES SEE NORTH ELEVATION

EAST ELEVATION
1/8" = 1'-0"

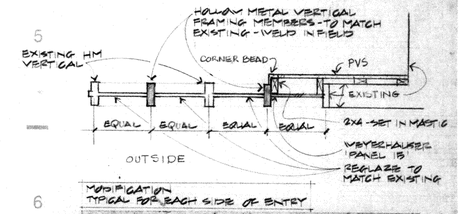

(2) ENTRANCE RELIGHT MODIFICATION
1/2" = 1'-0"

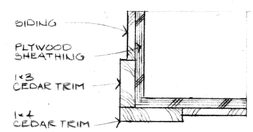

(5) CORNER TRIM
SCALE: 3" = 1'-0"

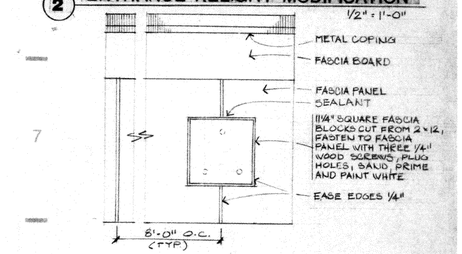

(3) FASCIA DETAIL
1" = 1'-0"

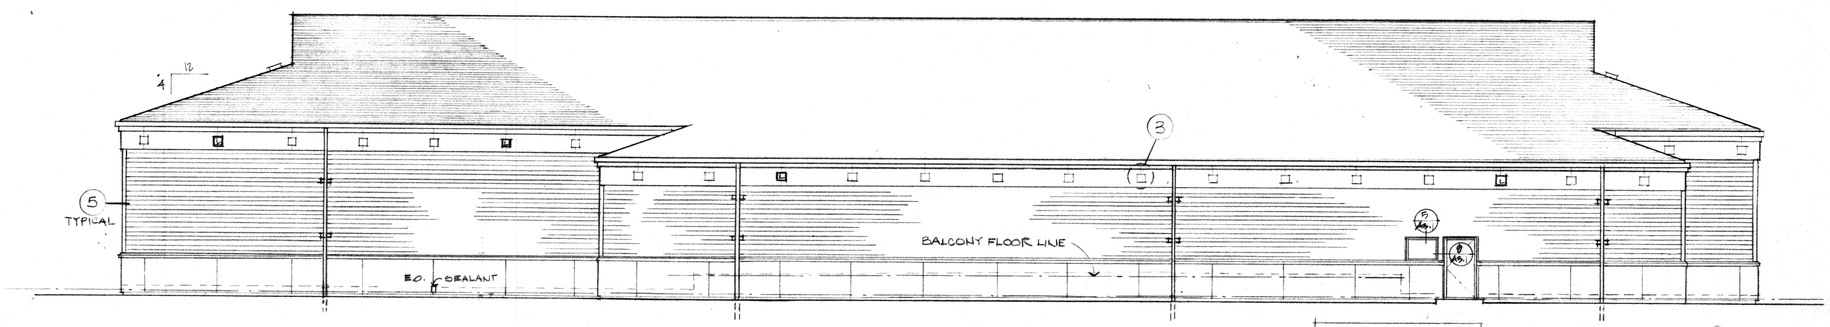

NOTE: FOR BALANCE OF NOTES SEE NORTH ELEVATION

SOUTH ELEVATION
1/8" = 1'-0"

REGISTERED ARCHITECTS
STATE OF WASHINGTON

AMERICAN INSTITUTE OF ARCHITECTS

HAL MOE POOL ENCLOSURE

EXTERIOR ELEVATIONS

THE TSANG PARTNERSHIP, INC.
☐ SEATTLE ☐ TACOMA
1221 SECOND AVENUE SUITE 300 SEATTLE, WA 98101
(206) 343-3044 FAX (206) 664-9599
748 MARKET STREET SUITE 300 TACOMA, WA 98402
(206) 272-6383 FAX (206) 383-8059

DATE: 8-8-89

REVISED:

SHEET NO.: A5.0

© COPYRIGHTS RESERVED