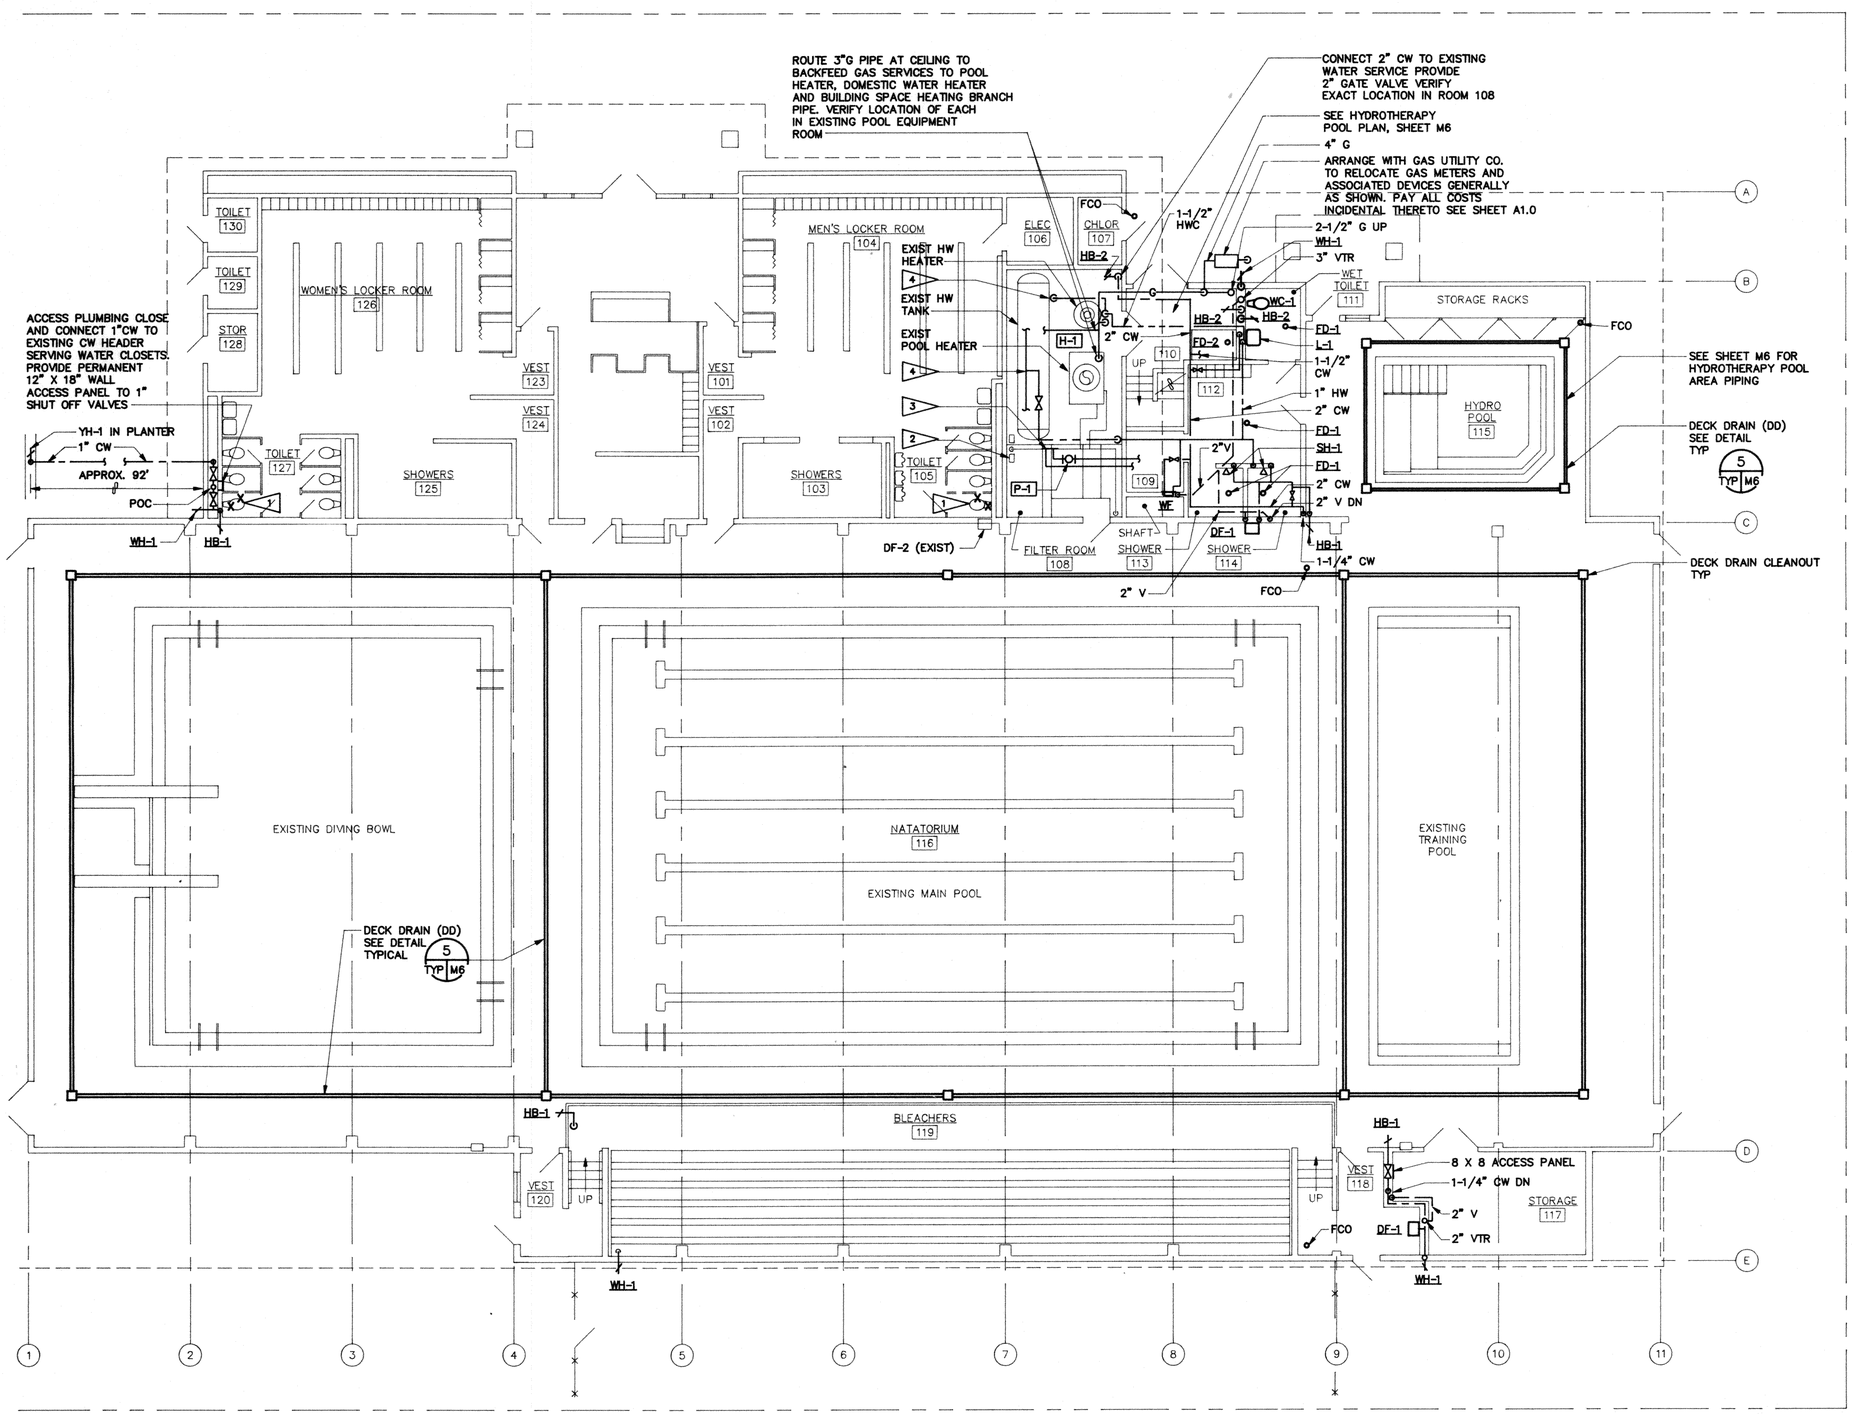

PLUMBING PLAN

SCALE: 1/8" = 1'-0"

NOTES

1. REMOVE EXISTING WATER CLOSET AND TRIM PLUG WASTE PIPE BELOW FLOOR LEVEL. CAP CW.
2. EXISTING POOL RECIRCULATION PUMP
3. CONNECT 2-1/2" RR PIPE TO EXISTING 6" RR PIPE NEAR CEILING.
4. CONNECT 1" HW AND 1/2" HWC RESPECTIVELY AND APPROX. AS SHOWN VERIFY POC'S

MARK E. KINZER — STATE OF WASHINGTON — REGISTERED PROFESSIONAL ENGINEER

AMERICAN INSTITUTE OF ARCHITECTS

abacus CONSULTANTS, P.S.
318 occidental avenue south suite 300
seattle, washington 98104 (206) 583-0800

HAL MOE POOL ENCLOSURE

PLUMBING PLAN

THE TSANG PARTNERSHIP, INC.
☐ SEATTLE ☐ TACOMA
1221 SECOND AVENUE SUITE 330 SEATTLE, WA 98101 (206) 343-3044 FAX (206) 664-9599
748 MARKET STREET SUITE 300 TACOMA, WA 98402 (206) 272-9383 FAX (206) 383-8059

DATE: 8-7-89

REVISED:

SHEET NO.: M3

© COPYRIGHTS RESERVED