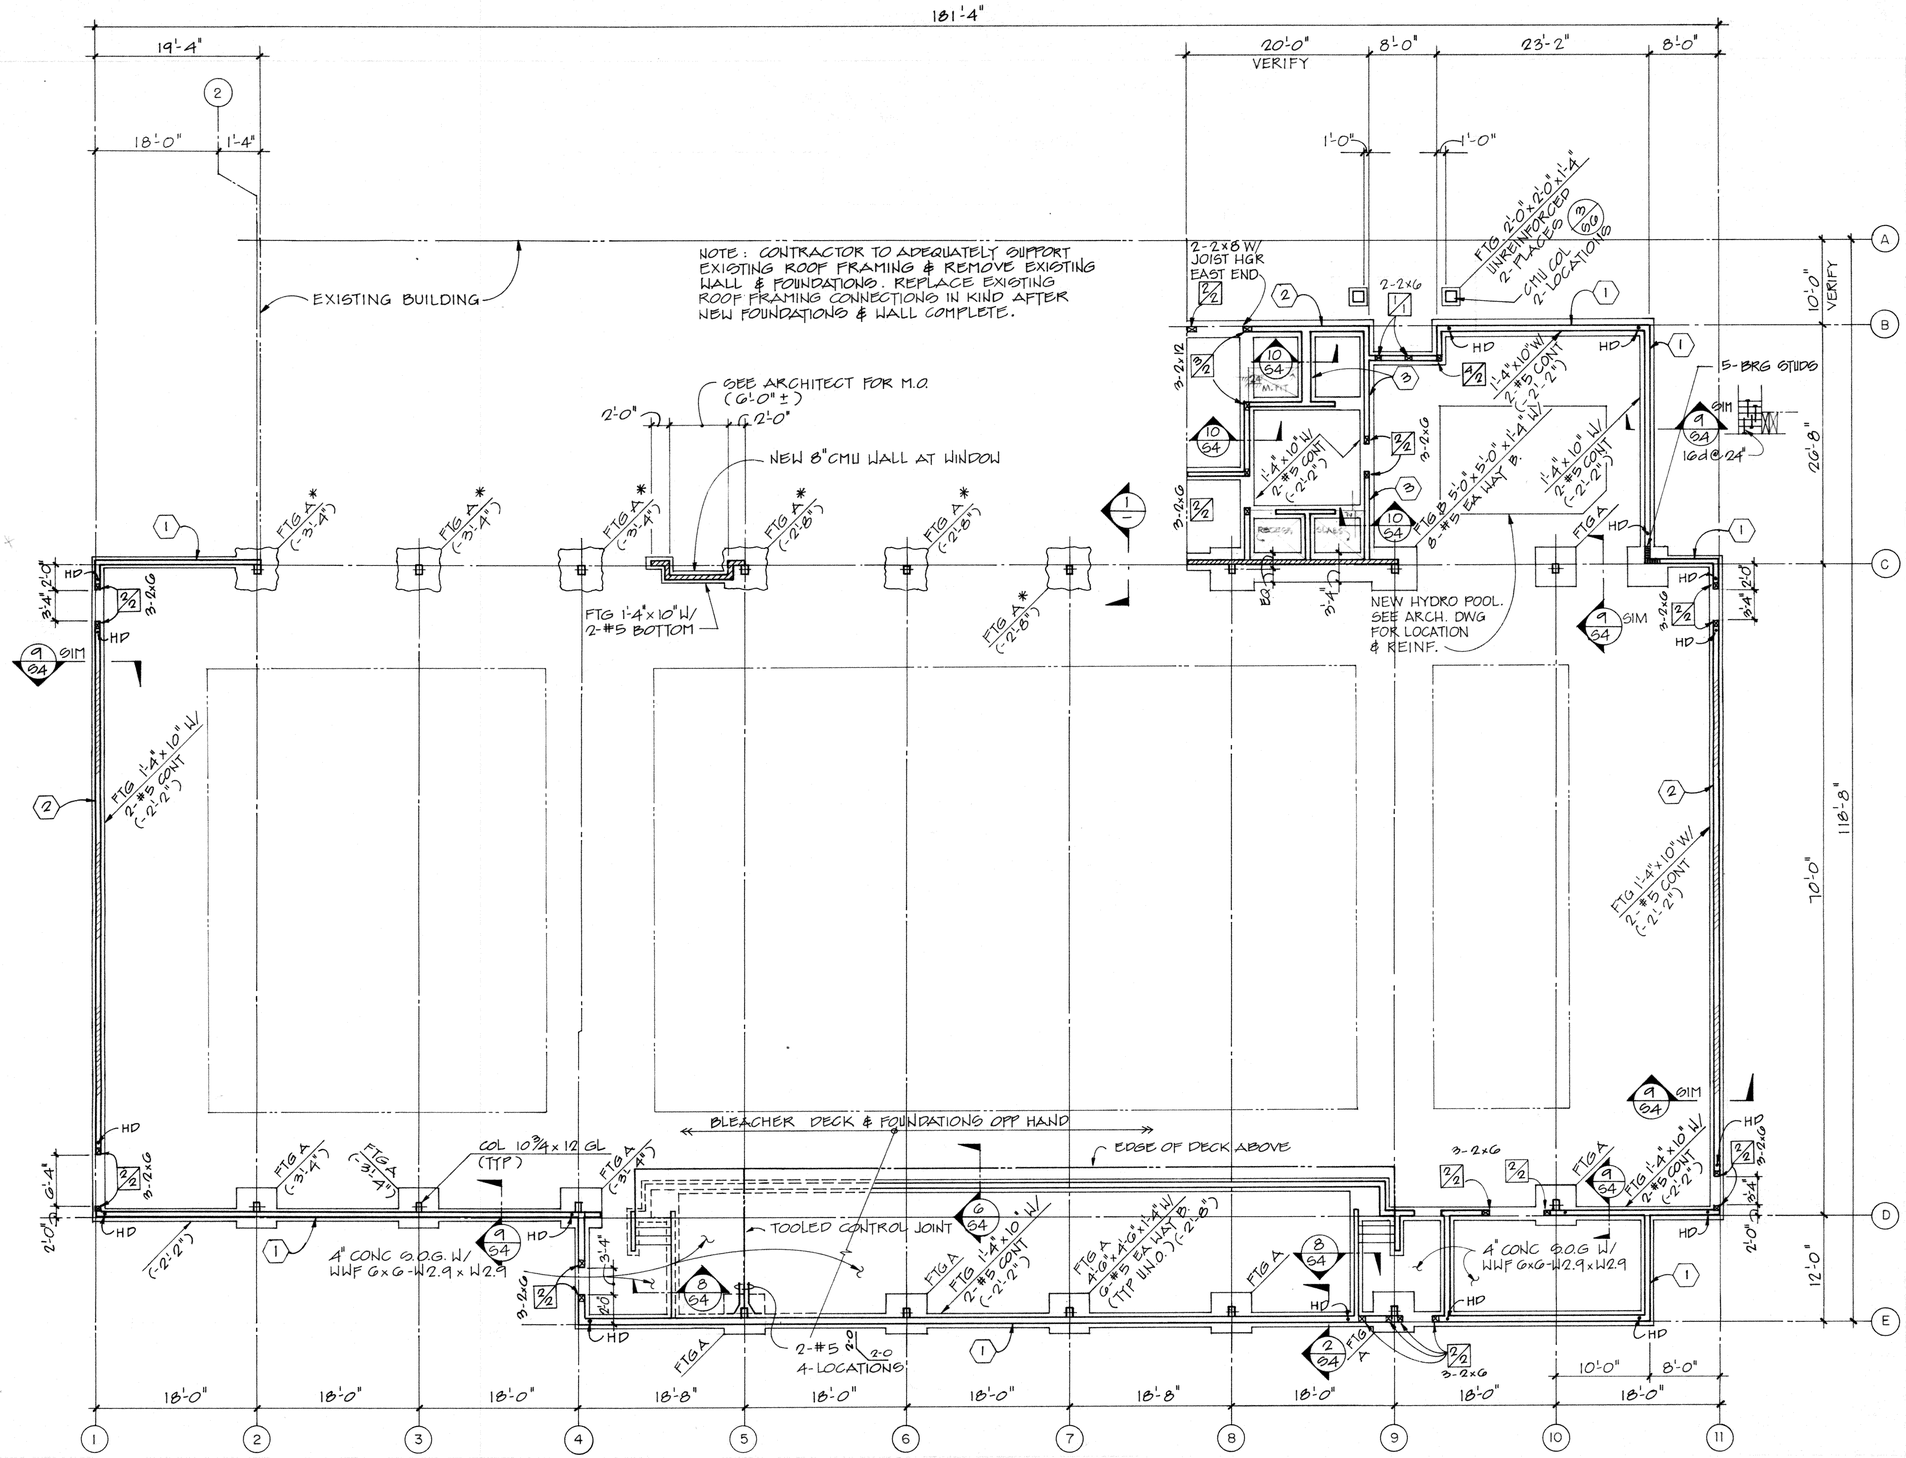

NORTH
1/8" = 1'-0"

FOUNDATION PLAN

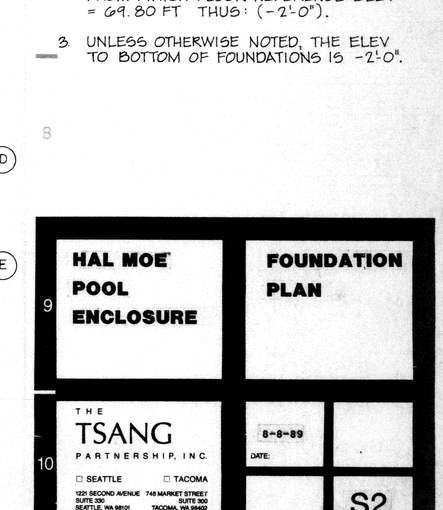

* NOTE: PLAIN, UNFORMED CONCRETE FOOTINGS TO HAVE BRG AREA 15% GREATER THAN THAT INDICATED BY MIN DIMENSIONS ON PLAN i.e. (4'-0" x 4'-0") x 1.15 = 4'-10" ϕ OR 5'-0" ϕ CENTERED ON ℄ OF COLUMN.

1 SECTION
1/2" = 1'-0"

LEGEND:

- BRG STUDS & KING STUDS, SEE A/S6
- WALL MARK, SEE A/S6

NOTES:

1. ELEVATIONS OF FOUNDATIONS ARE GIVEN TO BOTTOM OF FOOTING ON PLAN.
2. FOUNDATION ELEVATIONS ARE REFERENCED FROM FINISH FLOOR REFERENCE ELEV = 69.80 FT THUS: (-2'-0").
3. UNLESS OTHERWISE NOTED, THE ELEV TO BOTTOM OF FOUNDATIONS IS -2'-0".

REGISTERED ARCHITECTS
STATE OF WASHINGTON
JAMES L. BUSY
STATE OF WASHINGTON
REGISTERED PROFESSIONAL ENGINEER
19 JULY 89

HAL MOE POOL ENCLOSURE

FOUNDATION PLAN

THE TSANG PARTNERSHIP, INC.
☐ SEATTLE ☐ TACOMA
1221 SECOND AVENUE SUITE 330 SEATTLE, WA 98101
(206) 343-3044 FAX (206) 664-9599
748 MARKET STREET SUITE 300 TACOMA, WA 98402
(206) 272-9383 FAX (206) 383-9059

DATE: 8-8-89
REVISED:
SHEET NO.: S2

© COPYRIGHTS RESERVED